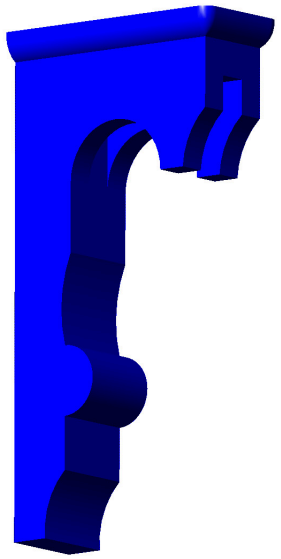

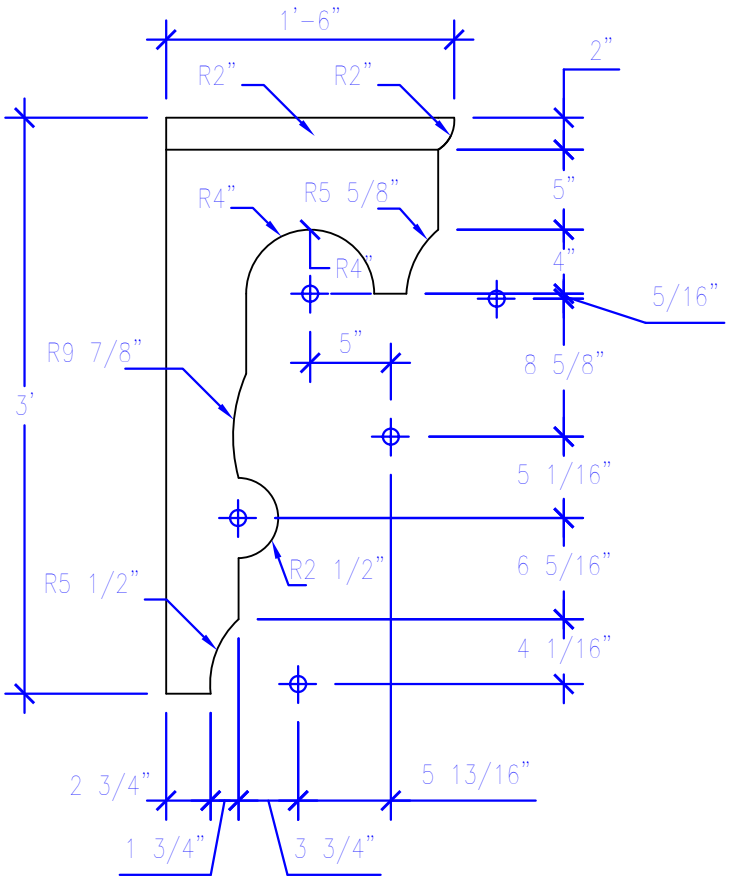

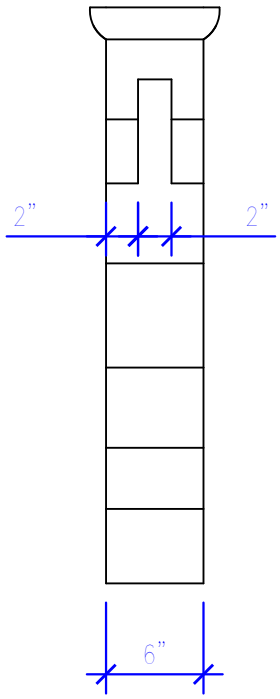

Stromberg
Architectural Products

P.O. Box 8036, I-30 West, Greenville, TX 75404
(903) 454-8682 FAX (903) 454-3642
www.strombergarchitectural.com

PROJECT:
COBB CINEMA

CLIENT:

LOCATION:

APPROVALS

NOTE AND REFERENCES

PRODUCT SPECIFICATIONS	
ITEM TAG	TOTAL REQUIRED

MATERIAL:

COLOR:

TEXTURE:

AREA:

SCALE: 1"=1'

DRAWN BY:

F-19

REVISION: 0